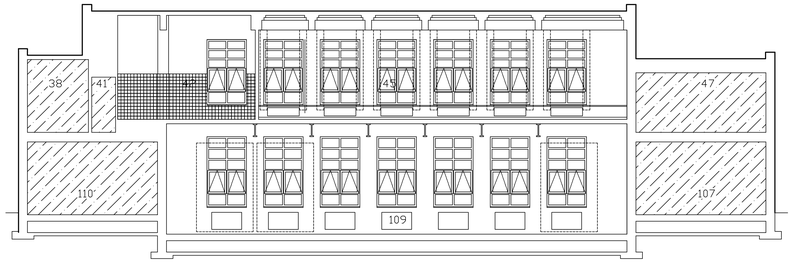

Section 1

Section 2

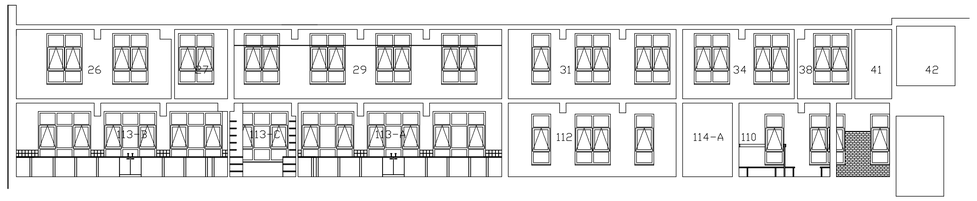

Section 3

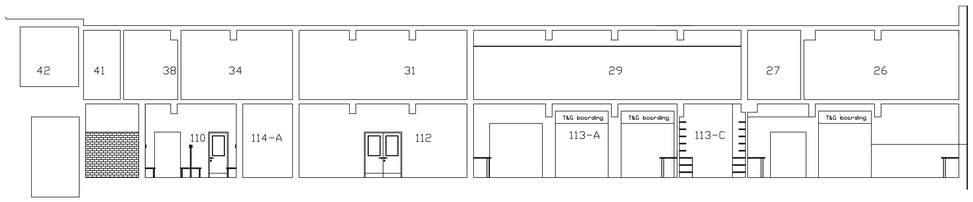

Section 4

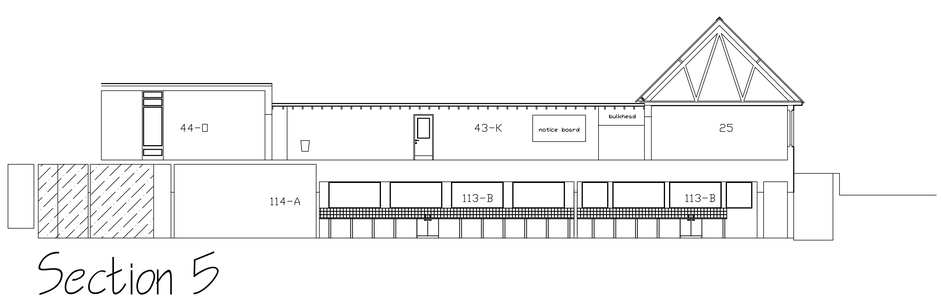

Section 5

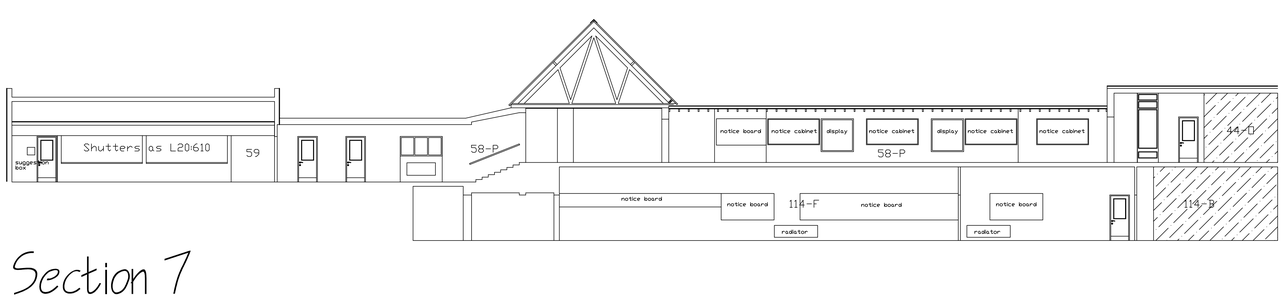

Section 7

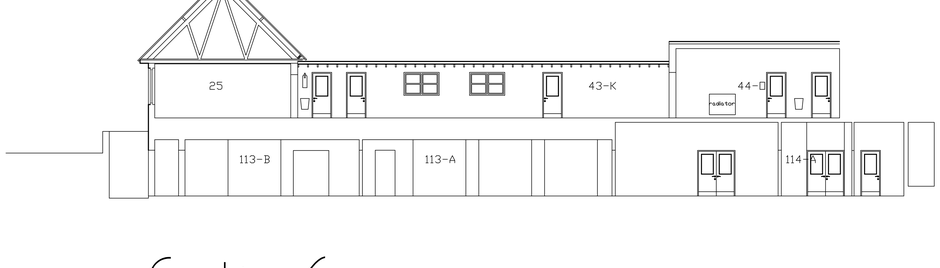

Section 6

Section 8

0 50
PAPER SCALE CHECK (mm)

SCHEME, DWG & REV
AX165 AL(0)17-D

Sheffield Design & Property Architects Division

2-10 CARBROOK HALL ROAD SHEFFIELD S9 2DB
Tel. 0114 2736036 Fax. 0142 2736299 Email. admin@sdandp.demon.co.uk

Sheffield Design & Property. Acting Head of Service I G Taylor ARICS

• Do not scale from this drawing.
• All dimensions to be checked on site
• Any errors /omissions to be reported immediately
• If in doubt, ask
• No reproduction of this drawing in any form without permission
• Maps are reproduced from Ordnance Survey with permission of HMSO Crown copyright

REV	DATE	REVISIONS	DRAWN	CHECKED
A	22-08-02	Working Drawing update	KNS	
B	13-09-02	Additional Sections	KNS	
C	25-09-02	Mirror sections added	KNS	
D	26-03-03	New mastic asphalt & Insulation omitted; Anti-climb feature omitted; Some parapets extended	KNS	

REV	DATE	REVISIONS	DRAWN	CHECKED

NOTES

CLIENT: Education

SCHEME: Parkwood High School

TITLE: Proposed Sections 1 of 4

STATUS: Working Drawings

A0

DRAWN: KNS
SCALE: 1:100
CHECKED: MAS
DATE: 31-07-02

SCHEME NO: AX165
DWG NO.: AL(0)17
REV: D

Sheffield City Council
Development Environment & Leisure
Sheffield Design & Property

PDF processed with CutePDF evaluation edition www.CutePDF.com